Plot Scale : 1 Inch = 700 Feet
Last Change Date: January 12, 2003
Plot Date: February 26, 2003

Town of Ithaca T10N-R2E
Sections 15, 16, 21, 22
Richland County, WI

N
W E
S

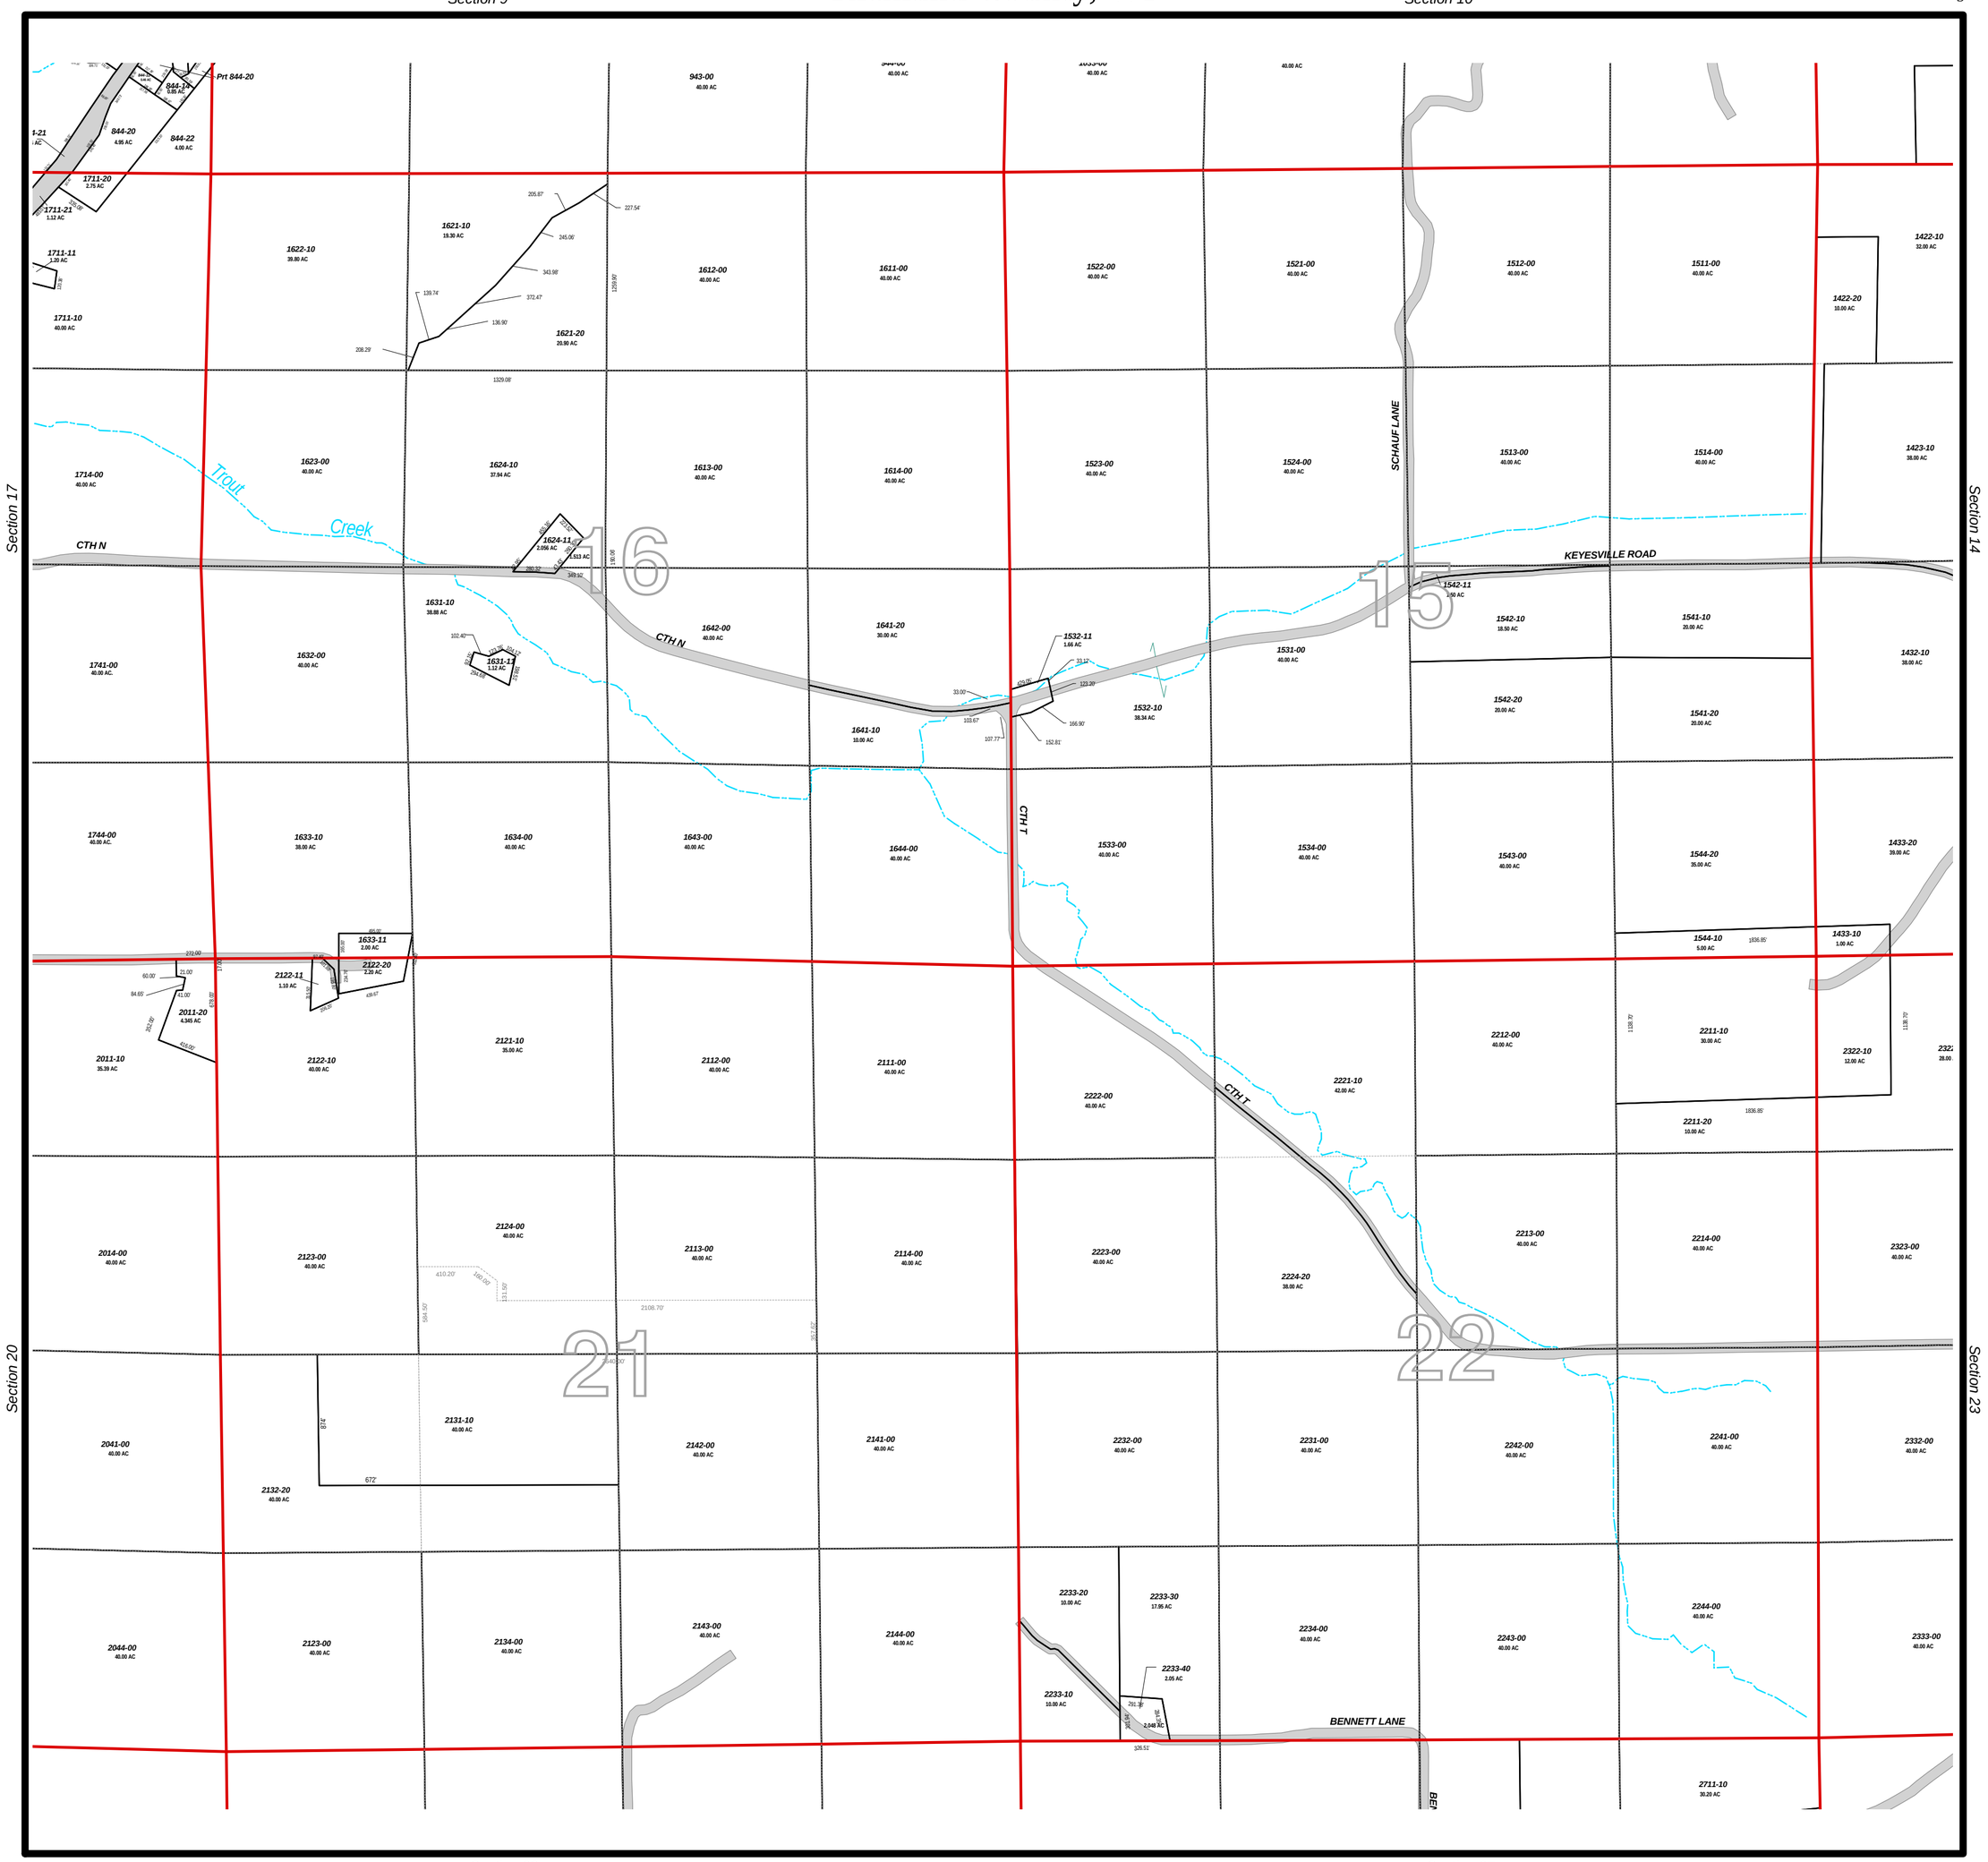

Map Legend

	Section Lines		Historical lines	Text	Road Names	Text	Creek Names
	Road Right of Ways		Leaders Dimensions	Text	History Text	Text	Government Lot Number
	Water		Leaders Acres	Text	Dimensions	Text	Section Numbers
	Parcels		Leaders Parcel IDs		Acreage	Text	Block Number
	Land Hooks		Easements	Text	Parcel Id's	Text	Lot Number
				Text	Legal Reference Text		

700 0 700 1400 2100 2800 Feet

1 Inch = 700 Feet

Disclaimer:
Richland County map data is derived from various sources including GPS, surveys, recorded legal documents and aerial photography using best applicable methods. These maps are intended for use in compliance of Chapter 70 Wis. State Statutes for assessment purposes only and not intended as a replacement for survey.