Town of Richland T10N-R1E
Sections 1, 2, 11, 12
Richland County, WI

Plot Scale : 1 Inch = 700 Feet
Last Change Date: June 27, 2003
Plot Date: June 30, 2003

N W E S

Town of Rockbridge

Town of Rockbridge

Section 3

Town of Ithaca

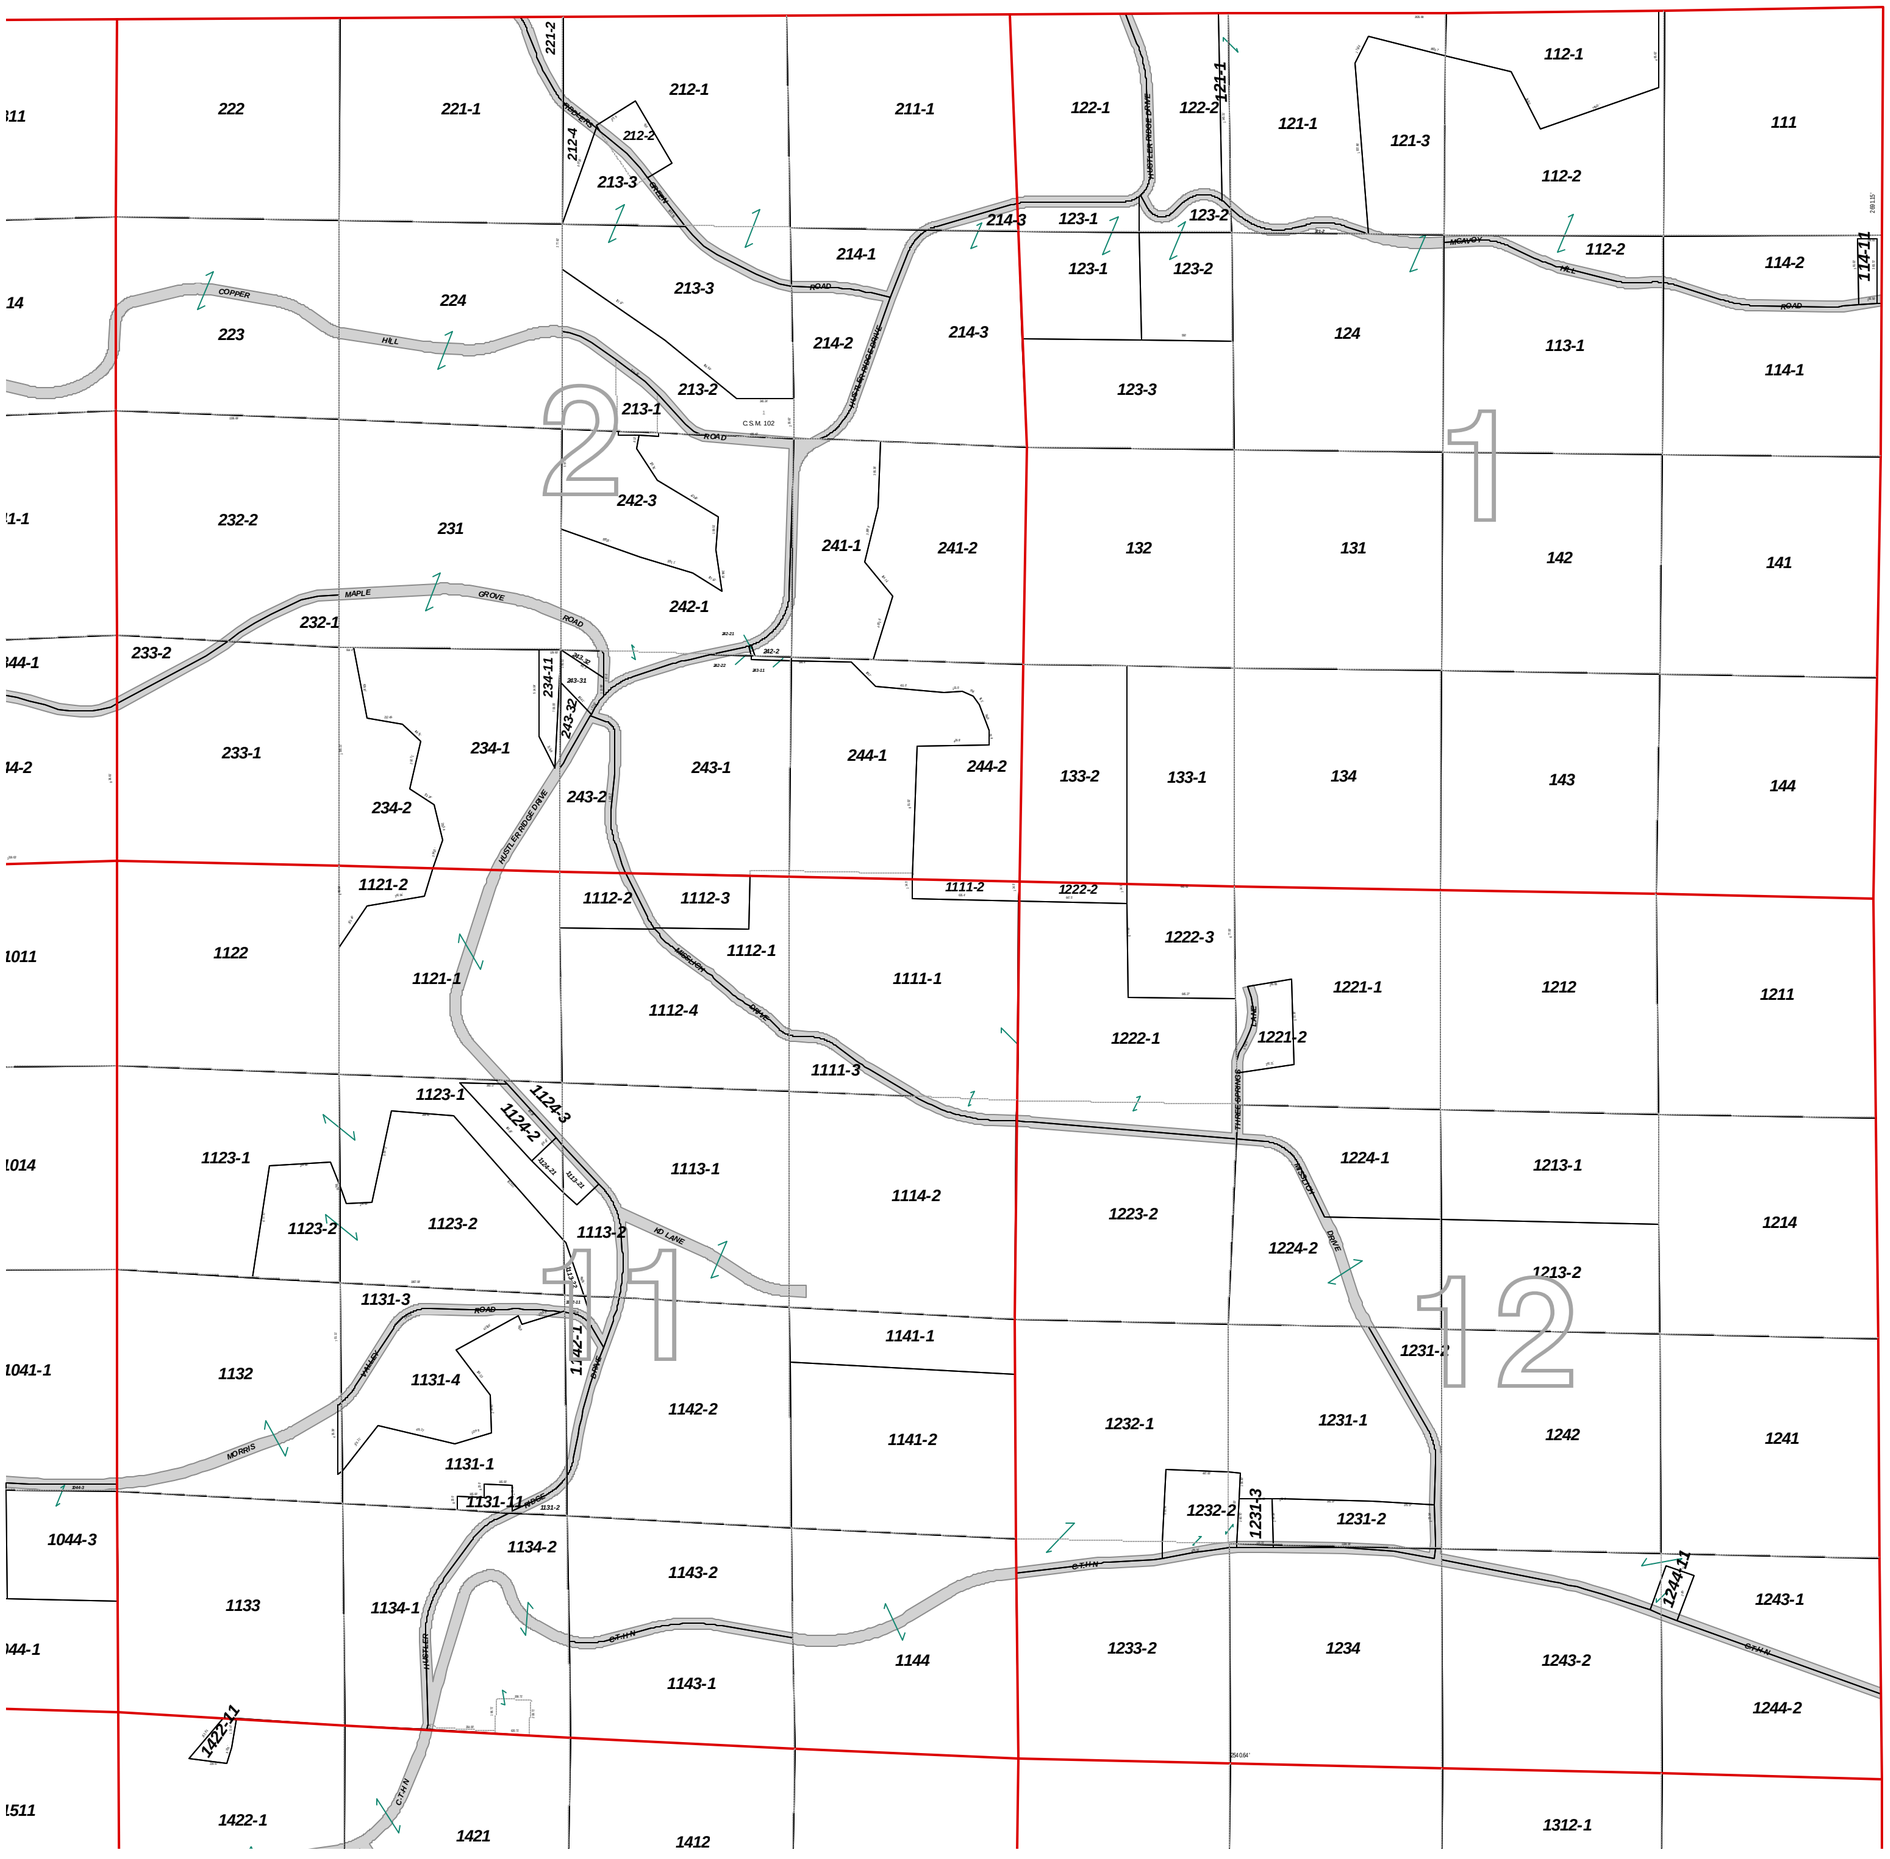

Section 10

Section 14

Section 13

Map Legend

	Section Lines		Historical lines	Text	Road Names	Text	Creek Names
	Road Right of Ways		Leaders Dimensions	Text	History Text	Text	Government Lot Number
	Water		Leaders Acres	Text	Dimensions	Text	Section Numbers
	Parcels		Leaders Parcel IDs	Text	Acreage	Text	Block Number
	Land Hooks		Easements	Text	Parcel Id's	Text	Lot Number
				Text	Legal Reference Text		

1000 0 1000 2000 3000 Feet

1 Inch = 700 Feet

Disclaimer:
Richland County map data is derived from various sources including GPS, surveys, recorded legal documents and aerial photography using best applicable methods. Thess maps are intended for use in compliance of Chapter 70 Wis. State Statutes for assessment purposes only and not intended as a replacement for survey.

Sections 1, 2, 11, 12 Richland