Town of Richwood T9N-R2W
Village of Excelsior
Richland County, WI

Plot Scale : 1 Inch = 200 Feet
Last Change Date: January 01, 2004
Plot Date: January 09, 2004

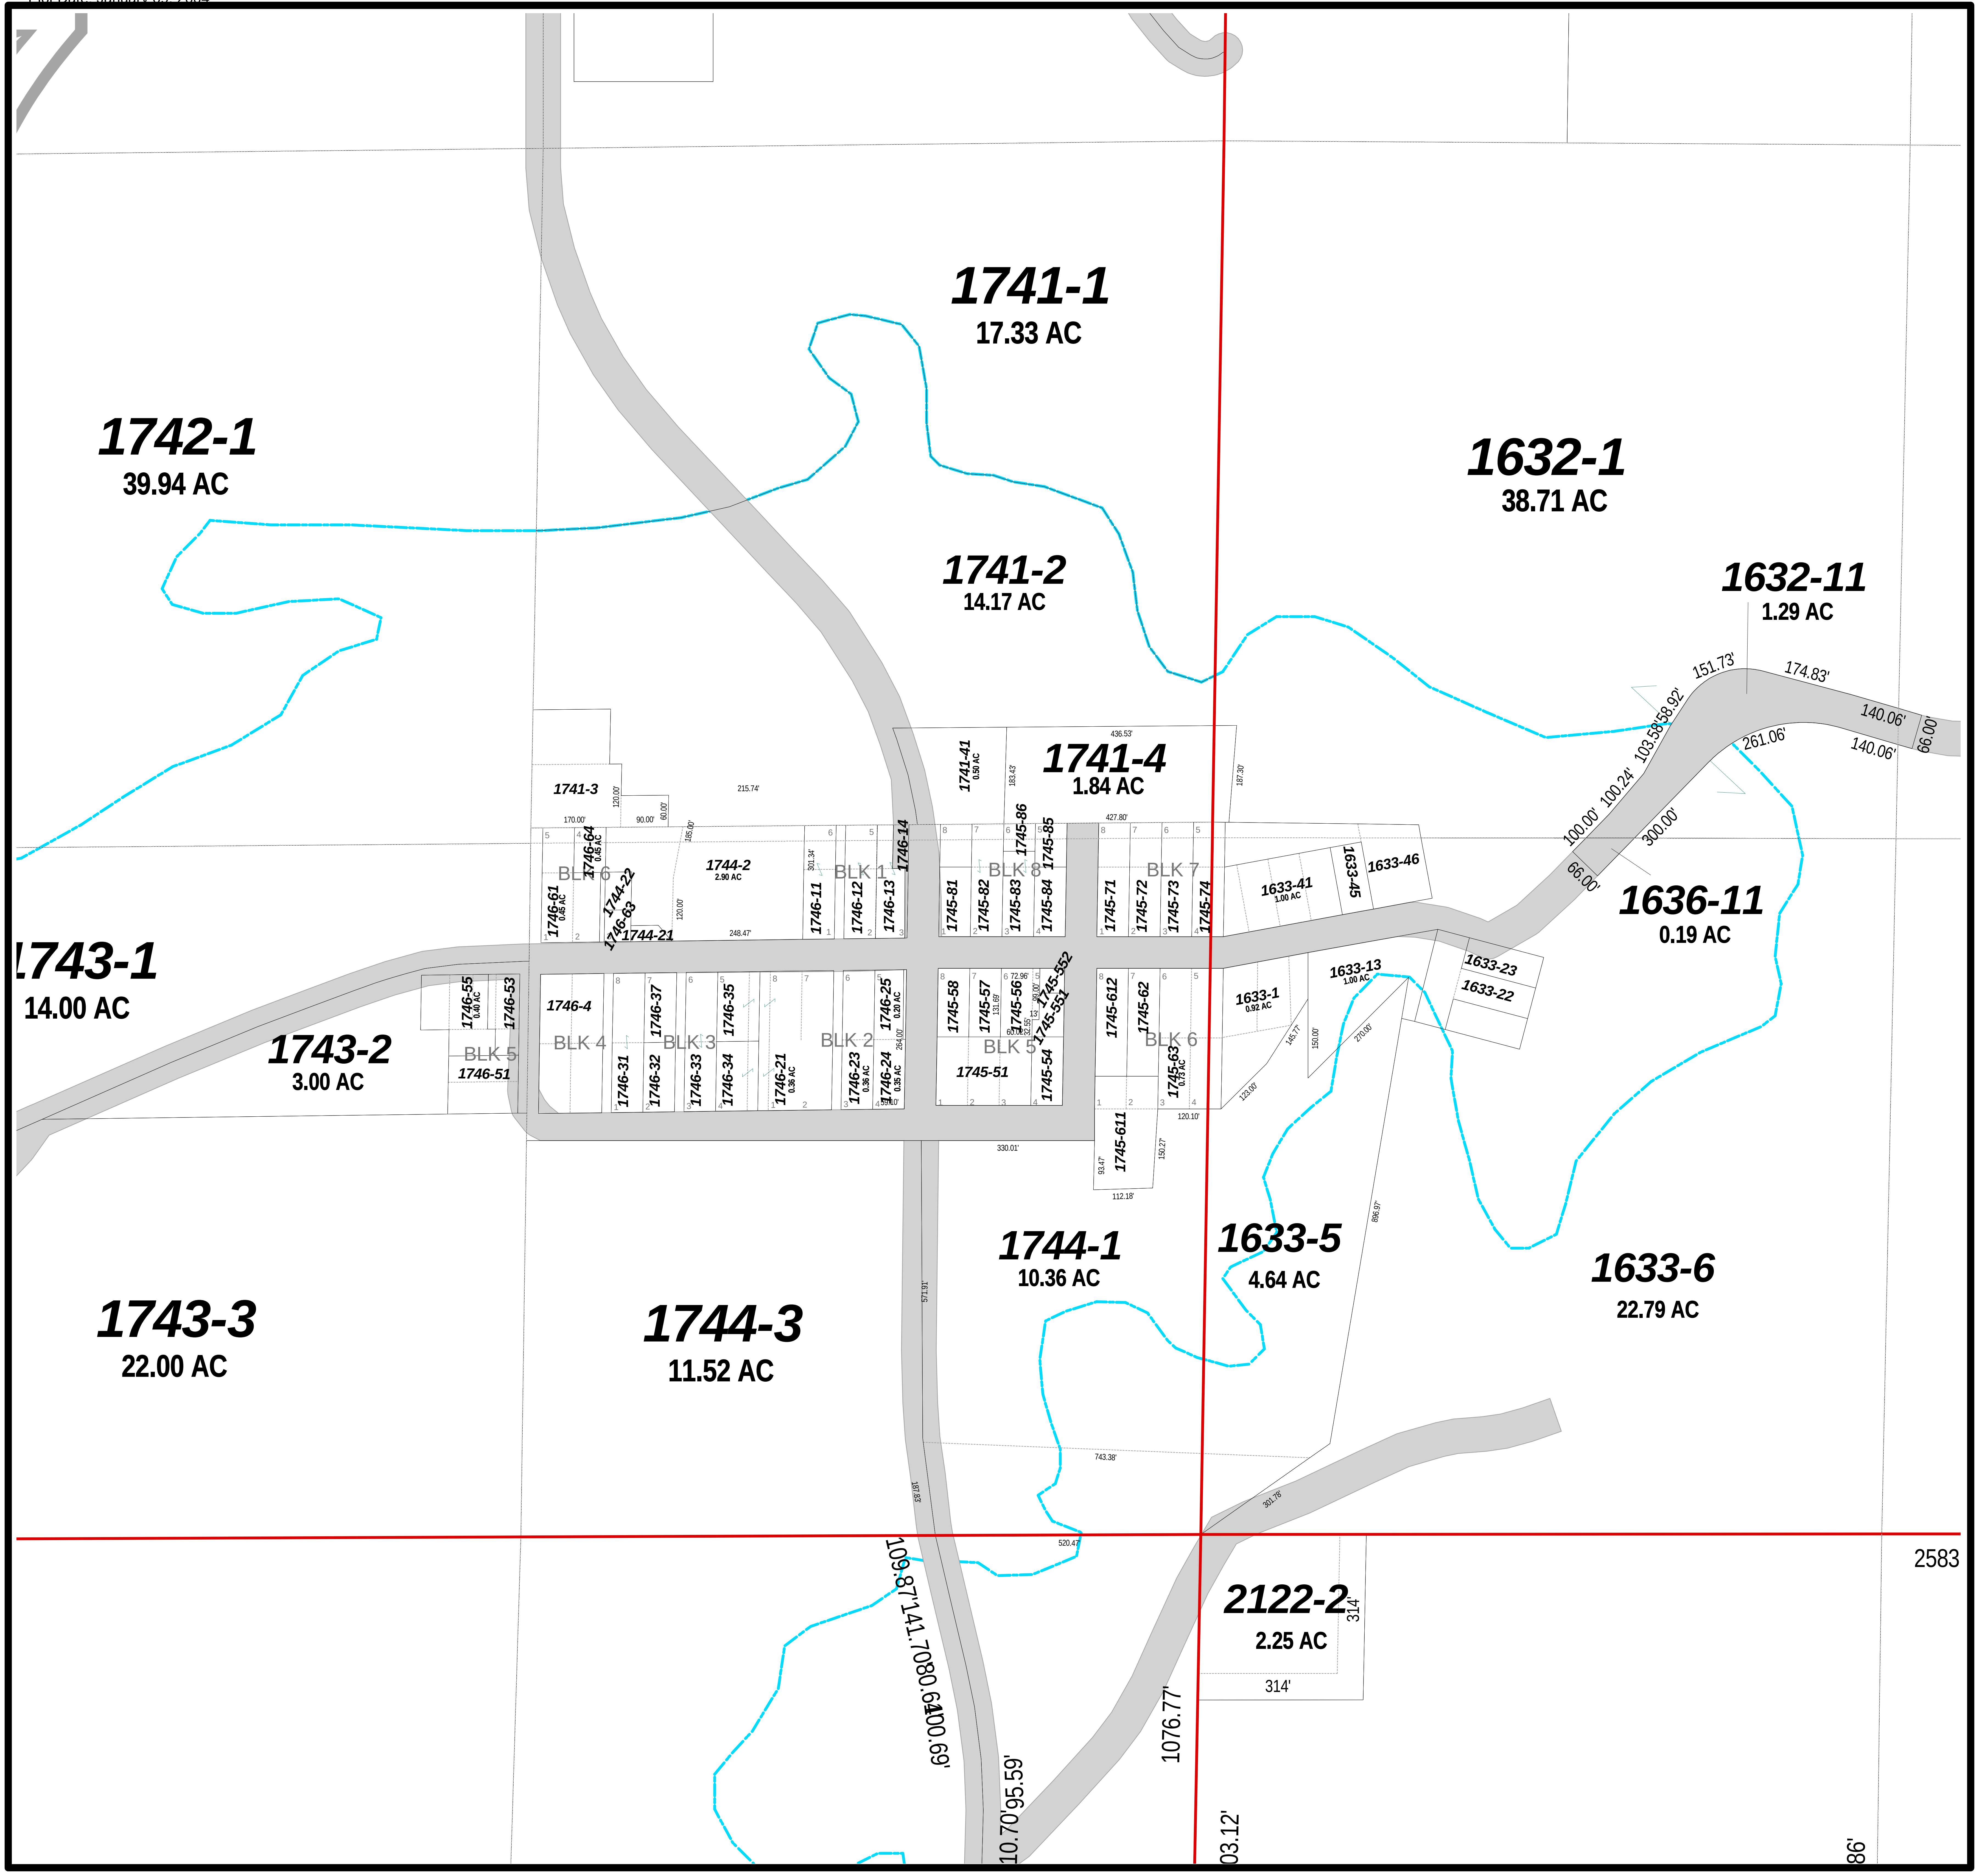

Map Legend

Section Lines	Historical lines	Text	Road Names	Text	Creek Names
Road Right of Ways	Leaders Dimensions	Text	History Text	Text	Government Lot Number
Water	Leaders Acres	Text	Dimensions	Text	Section Numbers
Parcels	Leaders Parcel IDs		Acreage	Text	Block Number
Land Hooks	Easements	Text	Parcel Id's	Text	Lot Number
		Text	Legal Reference Text		

200 0 200 400 600 800 1000 Feet

1 Inch = 200 Feet

Disclaimer:
Richland County map data is derived from various sources including GPS, surveys, recorded legal documents and aerial photography using best applicable methods. These maps are intended for use in compliance of Chapter 70 Wis. State Statutes for assessment purposes only and not intended as a replacement for survey.